


Design brief and common floor plan

- Design a bath space within the common floor plan on the next page.
- Use products from the GROHE product catalogue supplied with this brief.
- Submit: brief response, concept drawings, plans and renders.
- Do not include your name, firm name or watermarks in any file.
- SAMPLE DOCUMENT for the portal prototype. Replace with the final brief from GROHE in Awards > Settings.



Common floor plan (sample): 3.0 m x 2.4 m bath, door on south wall, window on east wall. Scale 1:25